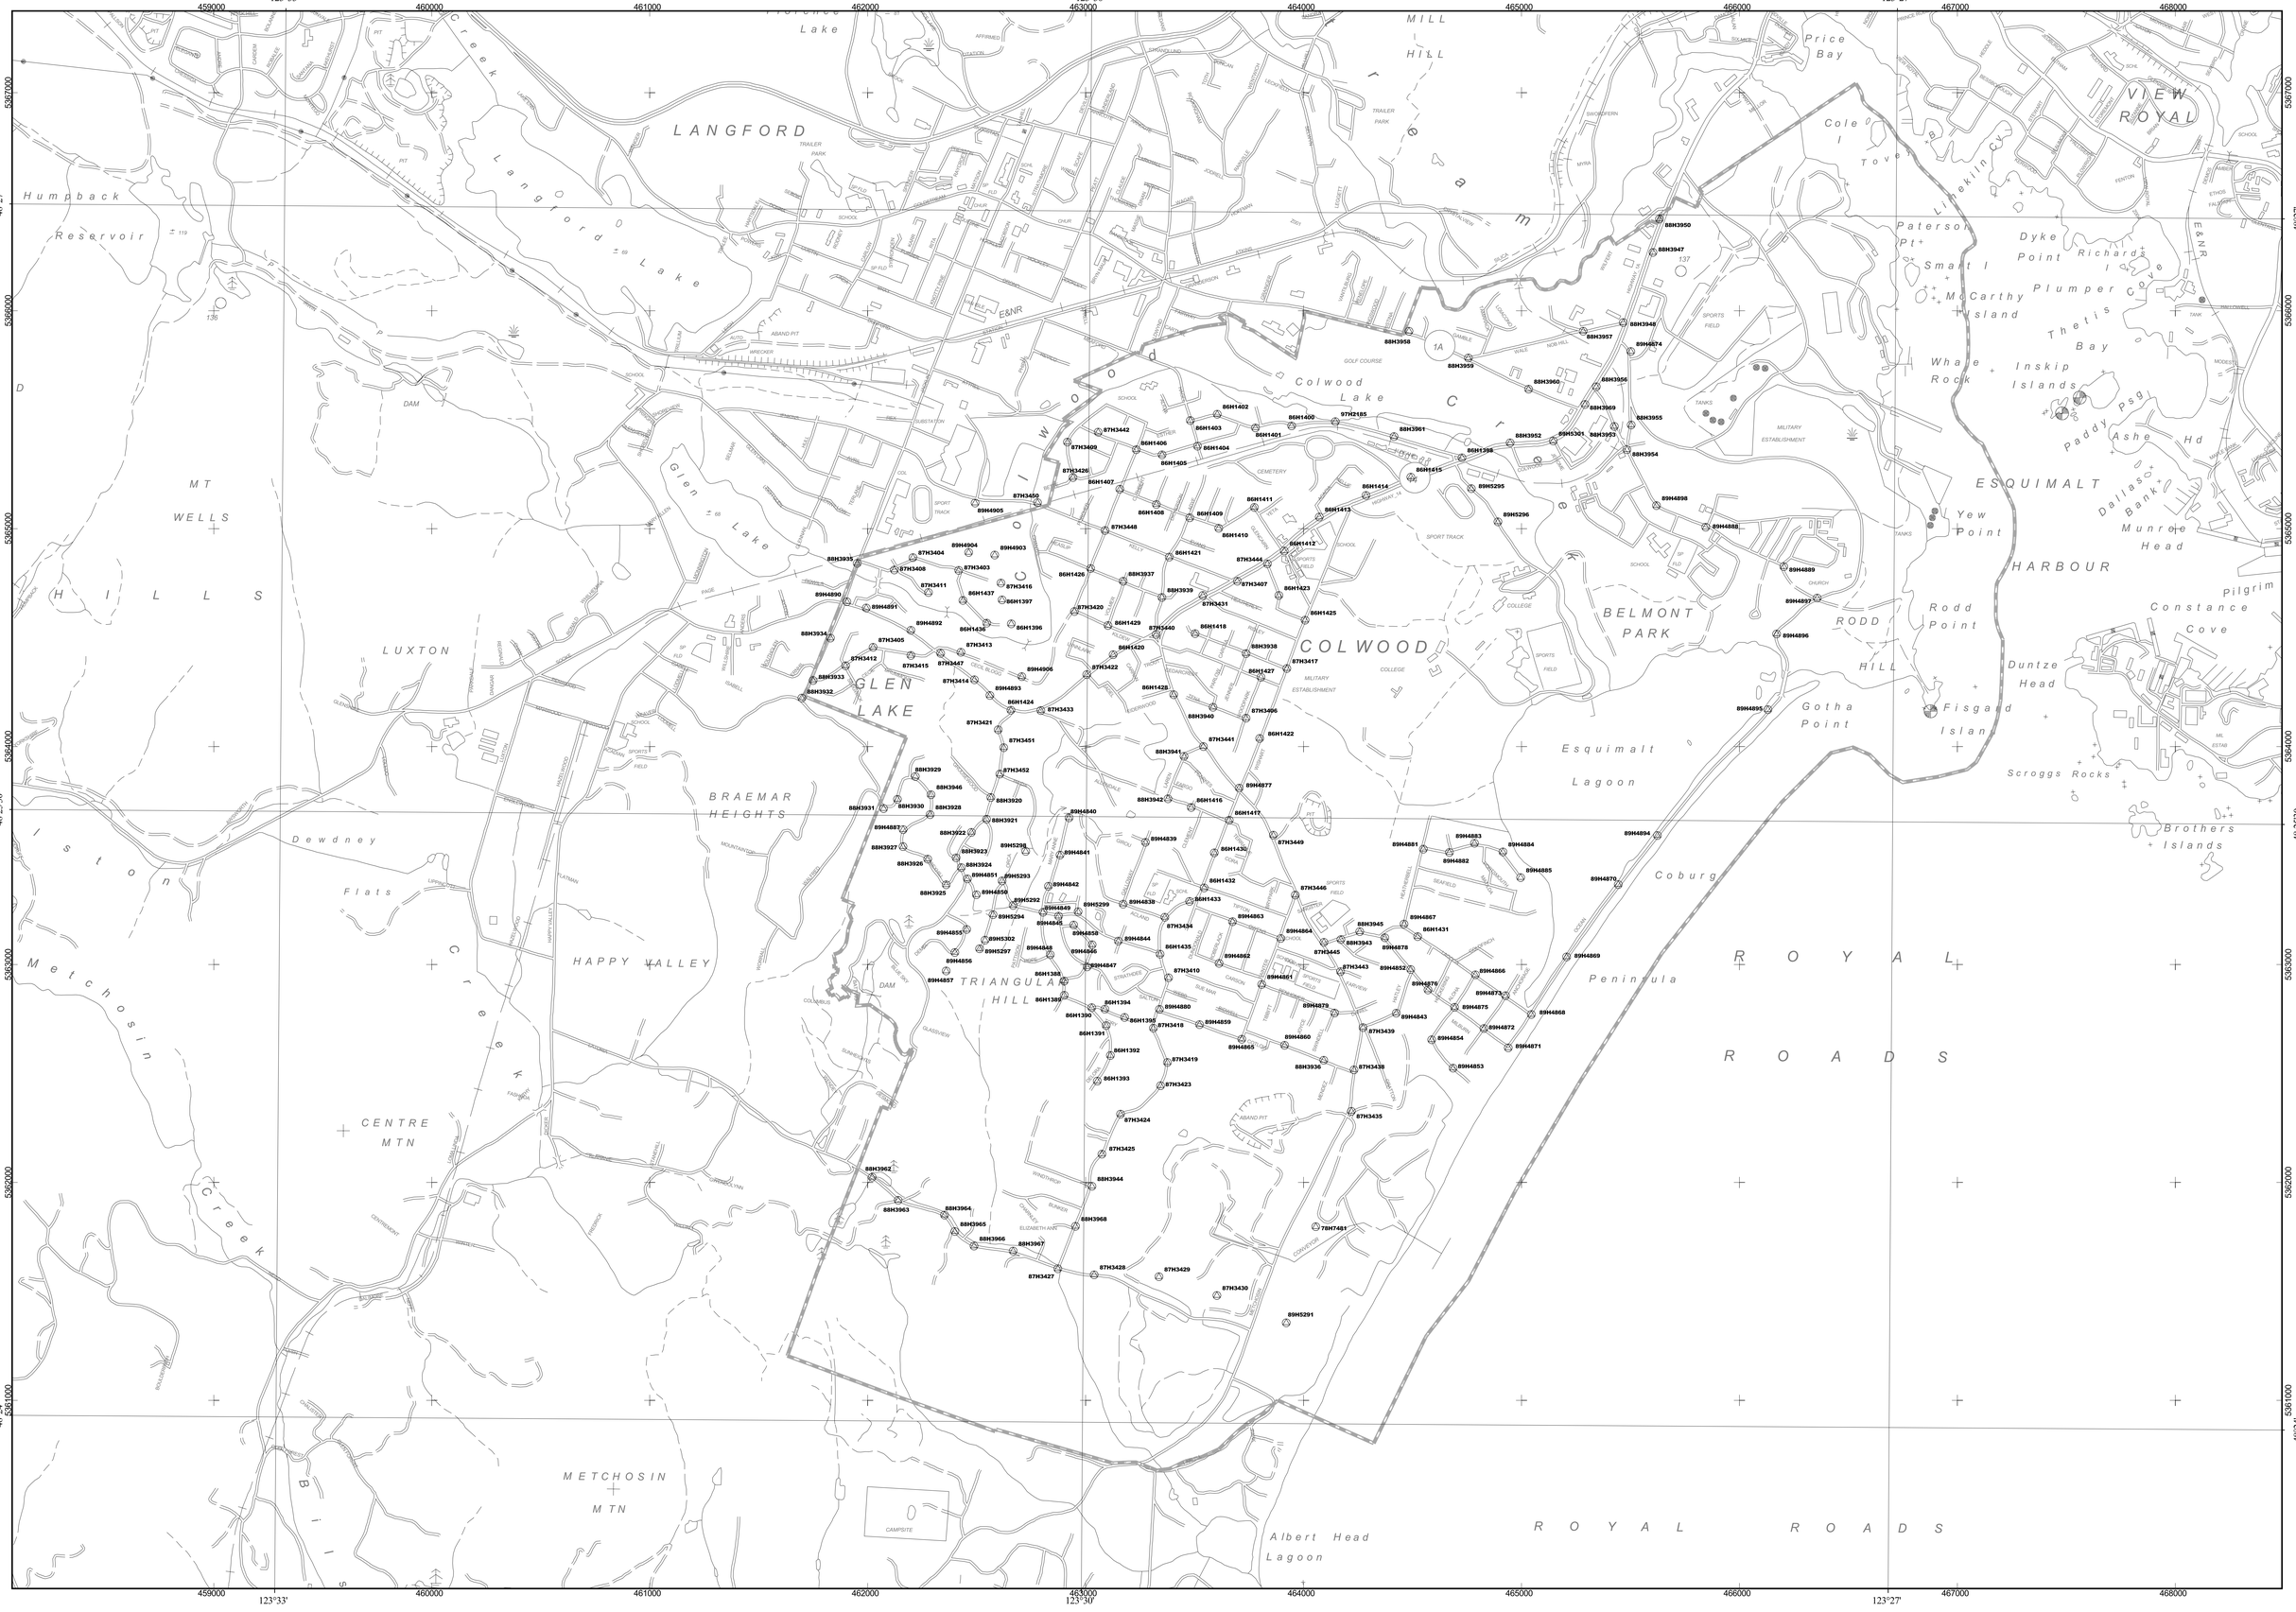

Supplementary Certificates

Prepared by:
The Surveyor General's Office,
Victoria, B.C. in accordance with
Order in Council No. 0869/93 made under
the authority of Part II of the Land
Survey Act and being Chapter 216
of the Statutes of British Columbia, 1979.

C.H.N. Salmon , 1998
Surveyor General

LEGEND

Control Monument
Integrated Survey Area Boundary
City Boundary

B.C.G.S.

92B.043.1.4	92B.043.2.3
92B.043.1.2	92B.043.2.1

NOTES

Universal Transverse Mercator Projection
Datum NAD 83 - Zone 10
Central Meridian 123° 00' 00"

This plan lies within the
CAPITAL REGIONAL DISTRICT

BCGS 92B.043

PLAN OF
INTEGRATED SURVEY AREA No. 40
CITY OF COLWOOD

Scale 1:10,000

200 0 200 400 600 800 1000 Meters