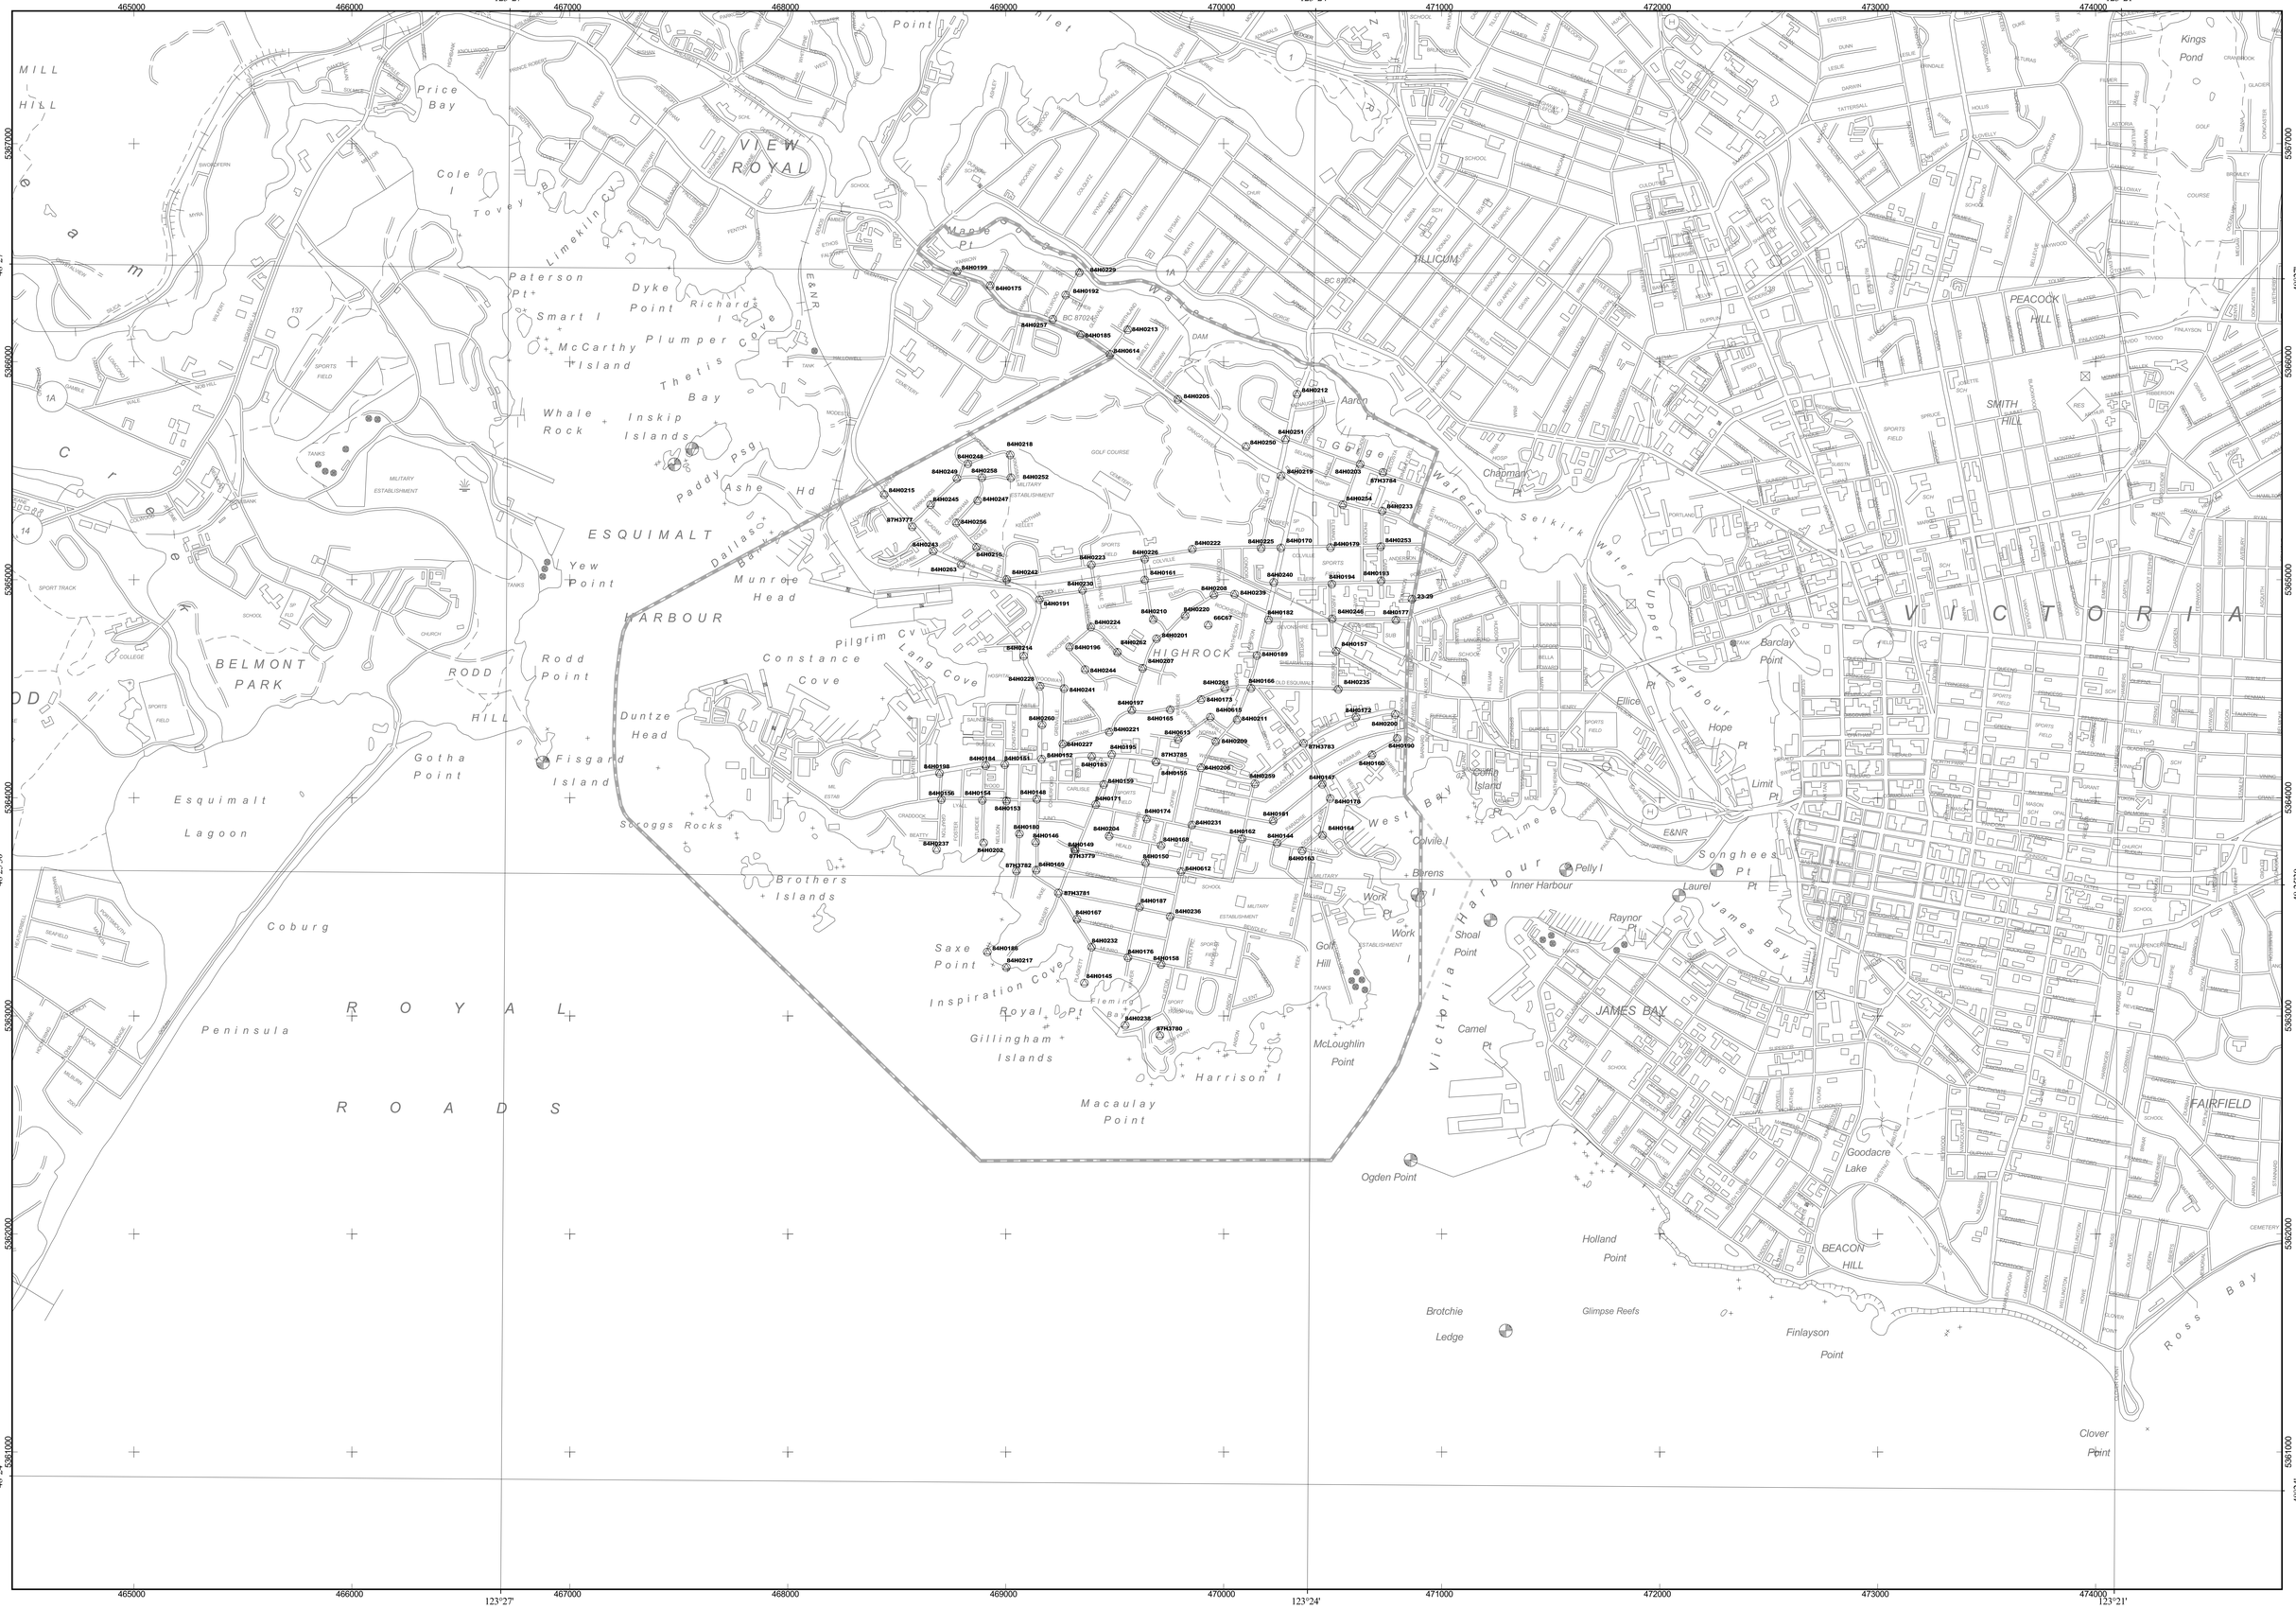

Supplementary Certificates

Prepared by:
The Surveyor General's Office,
Victoria, B.C. in accordance with
Order in Council No. 1362/89 made under
the authority of Part II of the Land
Survey Act and being Chapter 216
of the Statutes of British Columbia, 1979.

C.H.N Salmon 1998
Surveyor General

LEGEND

Control Monument
Integrated Survey Area Boundary
City Boundary

BCGS

92B043.2.4	92B044.1.3
92B043.2.2	92B044.1.1

NOTES

Universal Transverse Mercator Projection
Datum NAD 83 - Zone 10
Central Meridian 123° 00' 00"

This plan lies within the
CAPITAL REGIONAL DISTRICT

BCGS 92B043 and 92B044

PLAN OF INTEGRATED SURVEY AREA No. 38
ESQUIMALT

Scale 1:10,000

200 0 200 400 600 800 1000 Meters