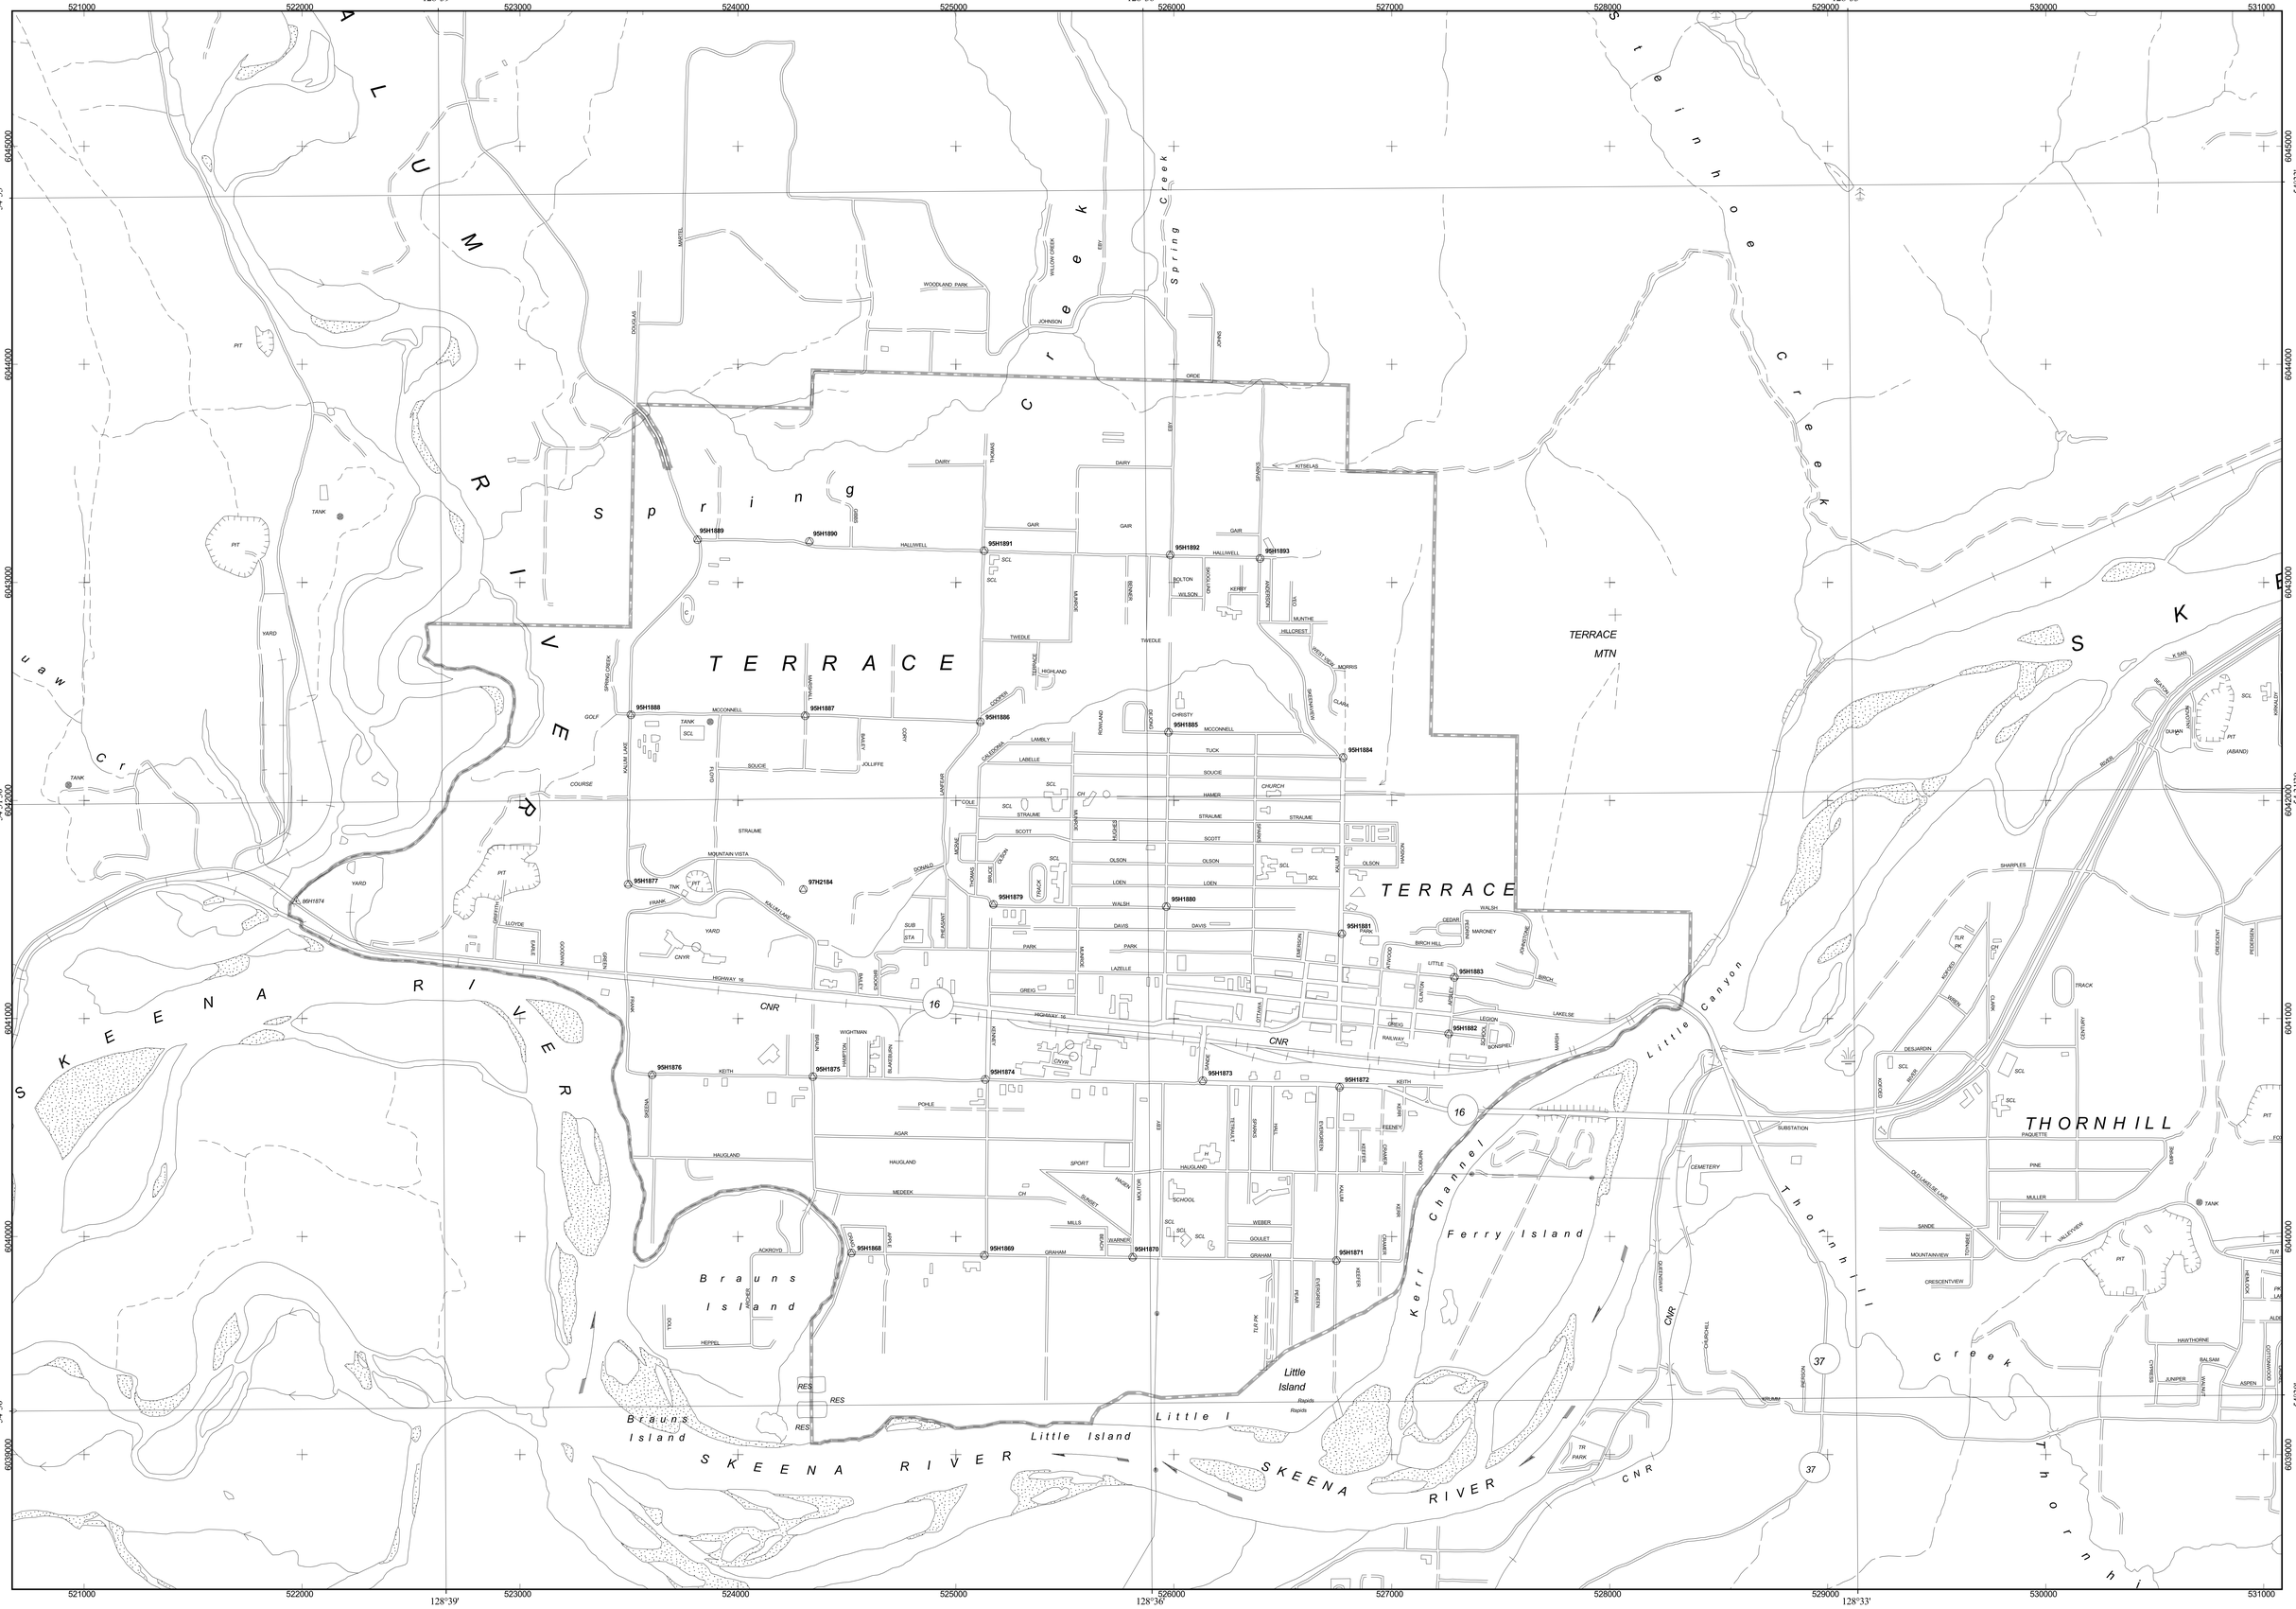

Supplementary Certificates

Prepared by:
The Surveyor General's Office,
Victoria, B.C. in accordance with
Order in Council No. made under
the authority of Part II of the Land
Survey Act and being Chapter 247
of the Statutes of British Columbia, 1996.

C.H.N. Salmon 1999
Surveyor General

LEGEND

Control Monument
Integrated Survey Area Boundary
City Boundary

BCGS
1:5000 Grid

103I.057.2.3	103I.057.2.4	103I.058.1.3
103I.057.2.1	103I.057.2.2	103I.058.1.1

NOTES

Universal Transverse Mercator Projection
Datum NAD 83 (CSRS) Zone 9
Central Meridian 129° 00' 00"

This plan lies within the
KITIMAT-STIKINE REGIONAL DISTRICT

BCGS 103I.057 and 103I.058

PLAN OF INTEGRATED SURVEY AREA No. 55 CITY OF TERRACE

Scale 1:10,000

250 0 250 500 750 1000 Meters