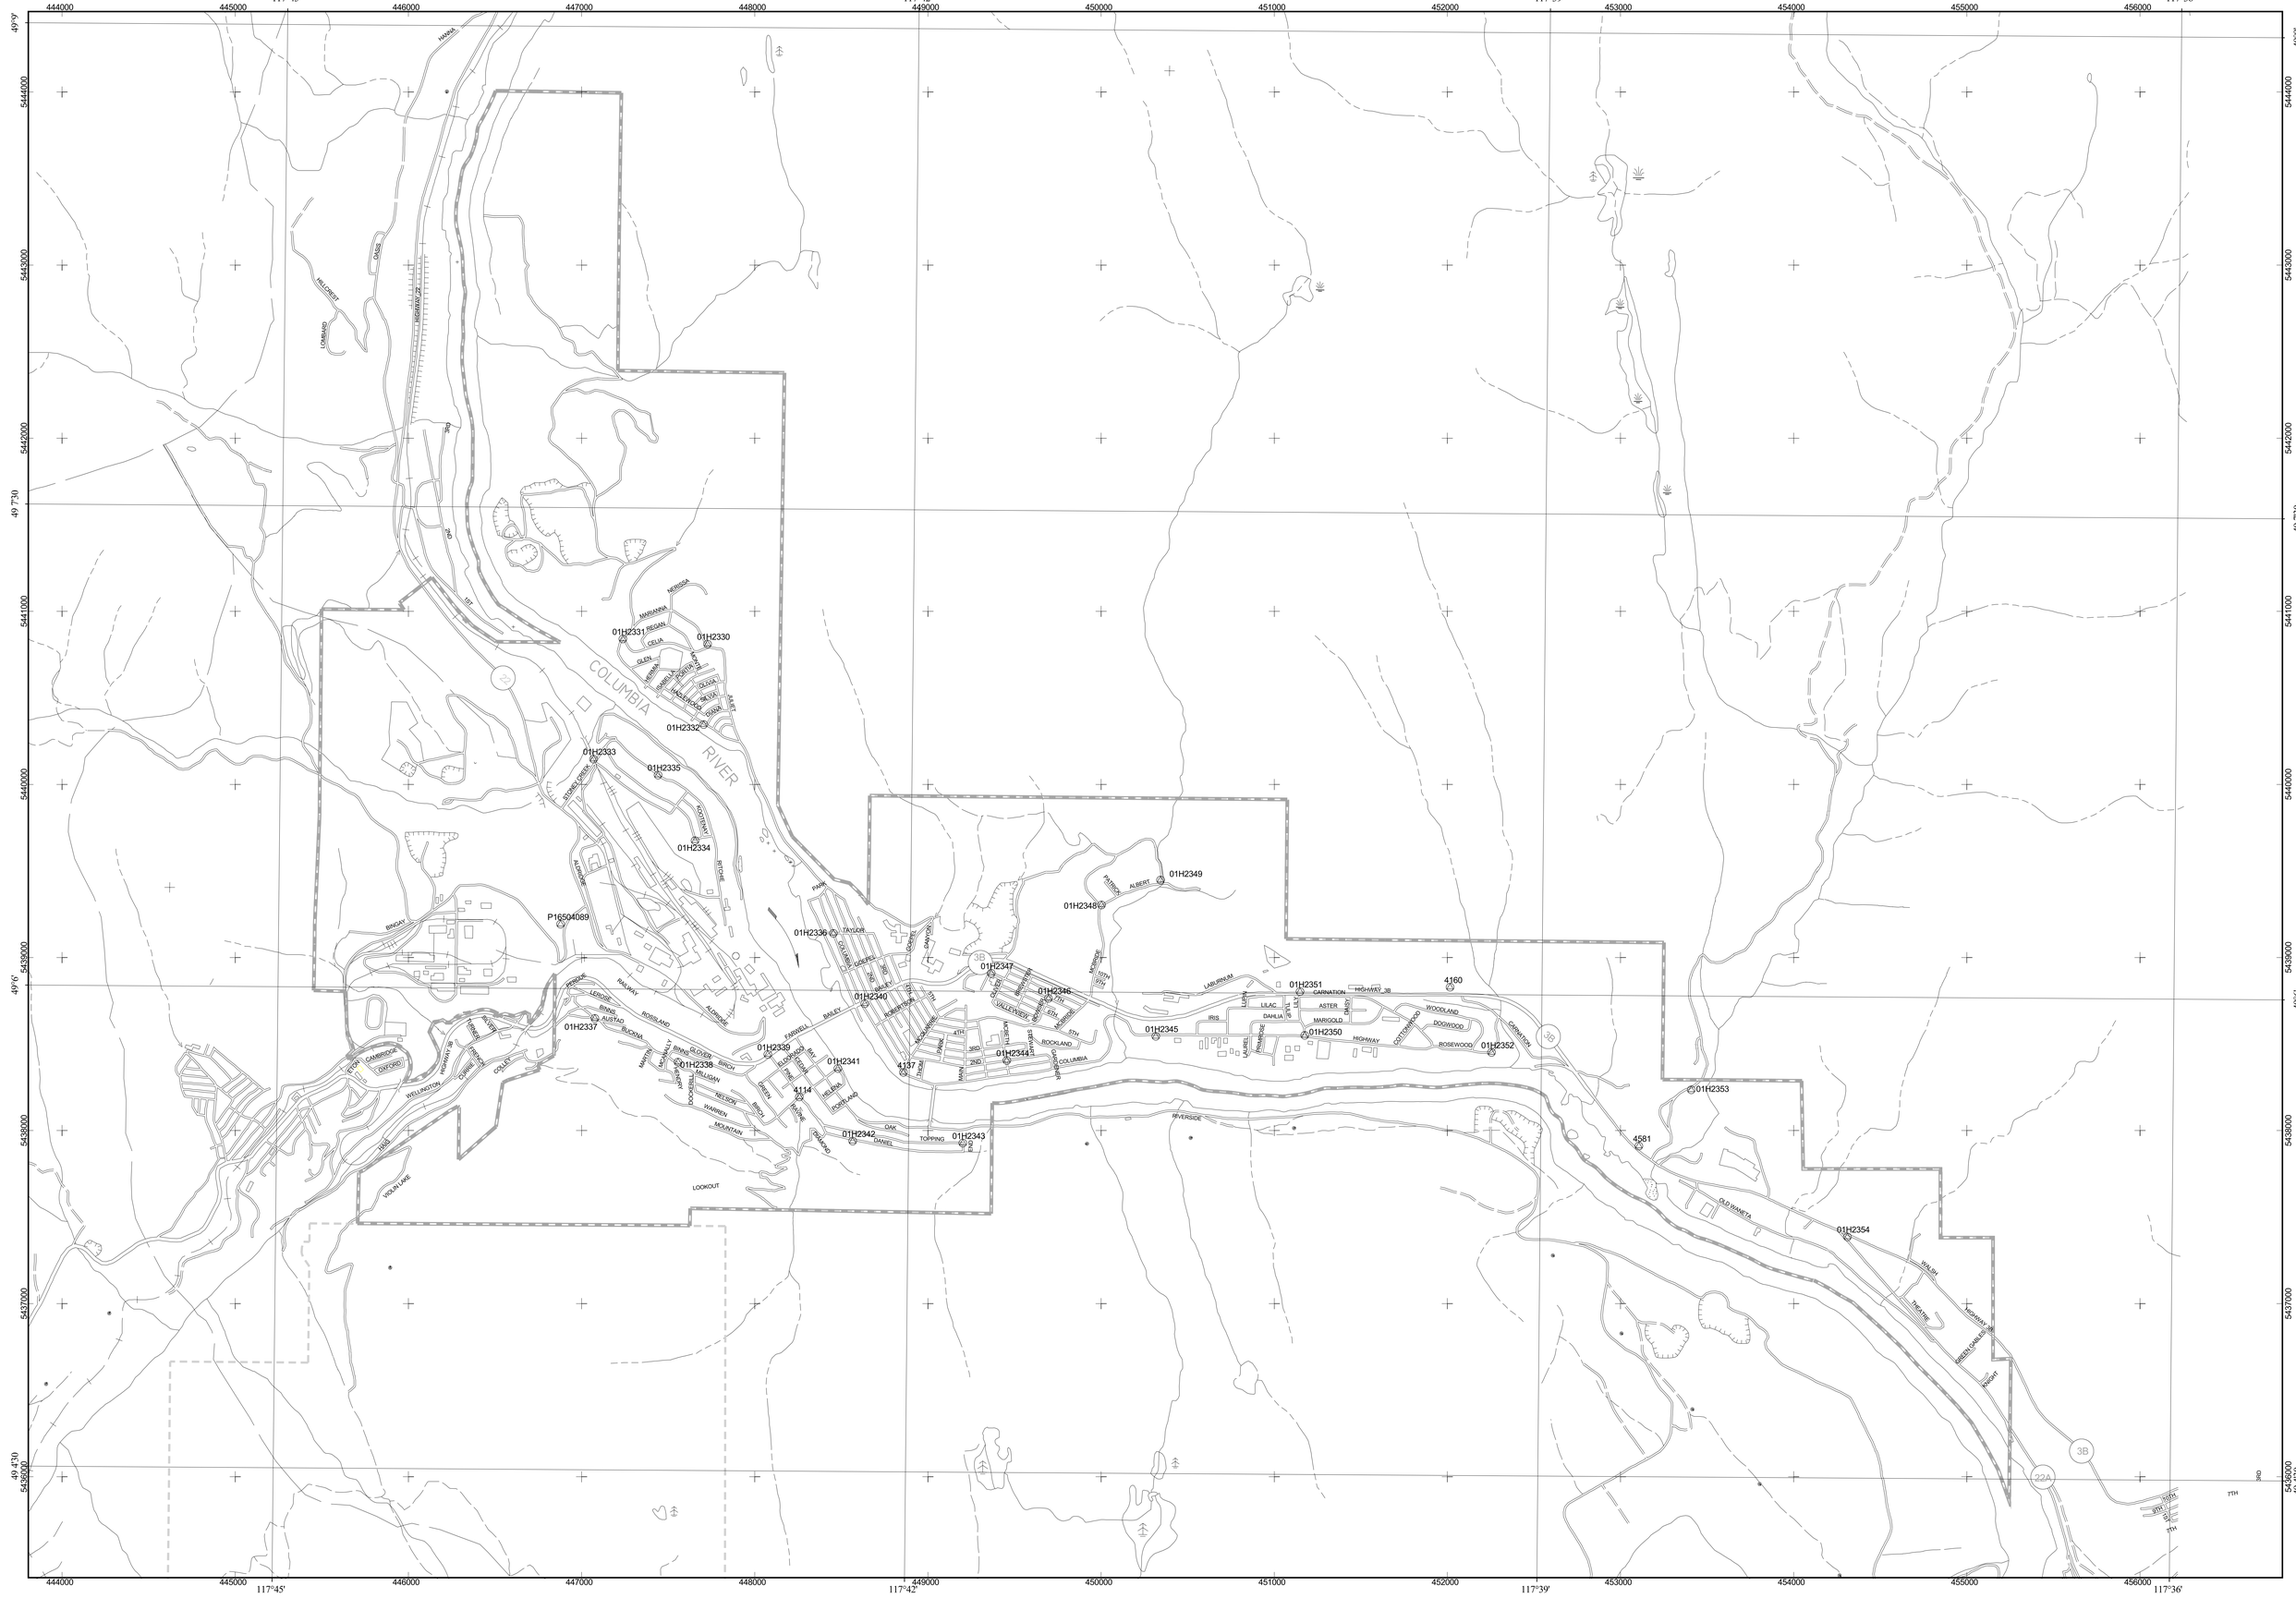

Supplementary Certificates

Prepared by:
The Surveyor General Branch
Victoria, B.C. under authority
of Part 2 of the Land Survey Act
being Chapter 247 of the Statutes
of British Columbia, 1996.

Rick Hargraves April 11, 2003
Surveyor General

LEGEND

Control Monument
Integrated Survey Area Boundary
Municipal Boundary

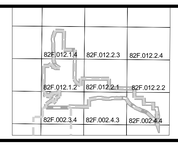

NOTES

Universal Transverse Mercator Projection
Datum NAD 83 - Zone 11
Central Meridian 117° 00' 00"

This plan lies within the
KOOTENAY BOUNDARY REGIONAL DISTRICT

BCGS 82F002; 82F012

PLAN OF INTEGRATED SURVEY AREA No. 84
City of Trail

Scale 1:12,500

250 0 250 500 750 1000 1250 Meters